LEGEND FOR
PH96E.3

AFF = ABOVE FINISHED FLOOR

(HP) 3/4HP COMPRESSOR
JUNCTION BOX 26" AFF
115V/60Hz/1Ph/12.8AMP
8' LONG CORD SET
(NEMA #5-20P)

REFRIGERATED CONDIMENT RAIL TO HOLD A COMBINATION
OF PANS EQUALING (6) FULL SIZE UP TO 8" DEEP PLUS
(1) SAUCE PAN ADAPTER PLATE & INTERLOCKING DIVIDER BARS

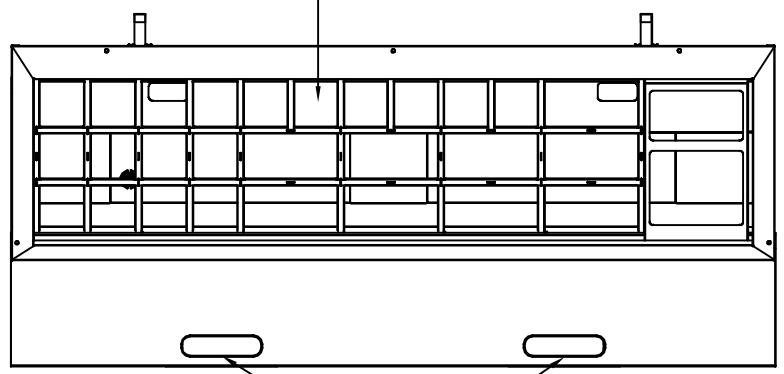

SCRAP TROUGHS
W/ S/S SCRAP PANS

(3) SLIDE-BACK
SELF STORING COVERS

14.9" REMOVABLE
FRONT NOSING
SEALED BEFORE SHIPMENT

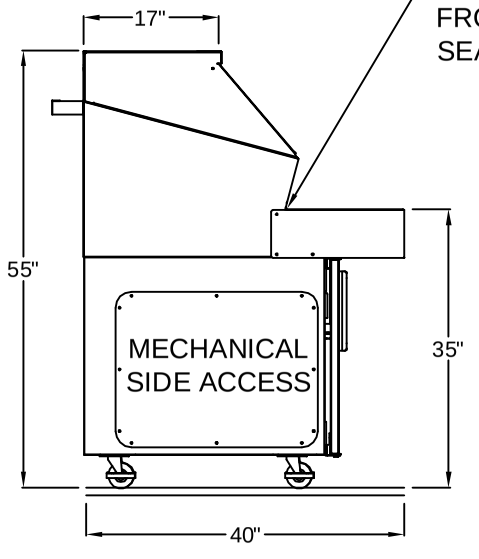

CONTROL PANEL BEHIND DOOR INCLUDES:
RAIL CONTROL W/ LED TEMP. DISPLAY
REF. BASE CONTROL W/ LED TEMP DISPLAY
AND ON/OFF SWITCH FOR RAIL

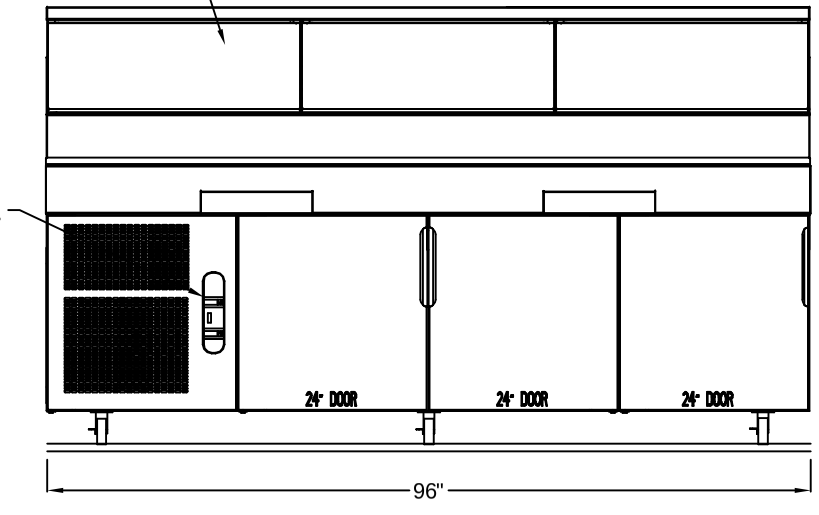

GENERAL NOTES

CUSTOMER INFORMATION

RANDELL BUILD TOLERANCE = ± 1/8" OVERALL MEASUREMENT

ALL 120V - 15A & 20A CUSTOMER GENERAL USE ELECTRICAL OUTLETS WILL BE GFI.

DROP-INS IN TOP EXTENSIONS MAY NOT EXCEED 27" IN DEPTH FROM WORK SURFACE

DROP-INS IN REFRIGERATORS MAY NOT EXCEED 24" IN DEPTH FROM WORK SURFACE

TO AVOID LATE SHIPMENT, DEALER SUPPLIED BUYOUTS SUCH AS SOUP WELLS, HEAT LAMPS, WARMERS ETC... MUST BE MARKED WITH JOB NAME AND/OR RANDELL ENGINEERING FILE NO., AND MUST BE RECEIVED BY RANDELL MFG. AT LEAST (1) WEEK PRIOR TO SCHEDULED SHIP DATE. IF THE ABOVE REQUIREMENTS ARE NOT MET, THIS JOB COULD SHIP WITHOUT THESE COMPONENTS INSTALLED.

RANDELL WILL ONLY INSTALL UL LISTED COMPONENTS.

THIS DRAWING IS THE PROPERTY OF RANDELL MANUFACTURING. THE DOCUMENT MAY CONTAIN PROPRIETARY INFORMATION OF RANDELL MANUFACTURING AND IS FOR THE USE OF RANDELL MANUFACTURING AND THEIR CUSTOMERS. INFORMATION CONTAINED IN THESE DOCUMENTS IS CONFIDENTIAL AND MAY BE COPYRIGHTED, AND, OR OF PATENTED DESIGNS. THESE DRAWINGS SHALL NOT BE DISSEMINATED TO THE PUBLIC OR FILED IN ANY PUBLIC RECORD UNLESS REQUIRED BY LAW.

LEAD TIME FROM SIGNED APPROVED DRAWINGS & VALIDATED PO

- ☐ RANSPEC-3 (22) BUSINESS DAY LEAD TIME
- ☐ RANSPEC-2 (12) BUSINESS DAY LEAD TIME
- ☐ RANCRAFT-3 (13) BUSINESS DAY LEAD TIME
- ☐ RANSERVE-3 (22) BUSINESS DAY LEAD TIME
- ☐ RANSERVE-2 (12) BUSINESS DAY LEAD TIME
- ☐ RANFG-3 (27) BUSINESS DAY LEAD TIME
- ☐ RANFG-2 (22) BUSINESS DAY LEAD TIME

****To insure we are able to schedule for your required ** ship date, we will require signed approved drawings no later than ****
(FOR FACTORY USE ONLY)

RETURN DRAWING(S) TO UNIFIED BRANDS VIA

EMAIL - CS@UNIFIEDBRANDS.NET

FAX - 888-200-4975

MAILED HARD COPIES:

UNIFIED BRANDS
525 S COLDWATER RD
WEIDMAN, MI 48893

DID THIS DRAWING MEET YOUR EXPECTATIONS?

- ☐ YES
- ☐ NO

IF NO PLEASE PROVIDE DETAIL ON WHAT YOU WOULD HAVE LIKED TO SEE BELOW.

RANDELL MANUFACTURING IS CERTIFIED BY NSF INTERNATIONAL AGAINST NSF/ANSI STANDARD 4 FOR COMMERCIAL COOKING EQUIPMENT AND STANDARD 7 FOR COMMERCIAL REFRIGERATORS AND FREEZERS. RANDELL MANUFACTURING CERTIFIES THAT THIS UNIT WAS BUILT TO COMPLY WITH THE APPLICABLE PORTIONS OF NSF/ANSI STANDARD 4 AND STANDARD 7 WHEN INSTALLED AS SPECIFIED IN MANUFACTURER'S INSTALLATION INSTRUCTIONS. NSF/ANSI STANDARD 4 AND 7 CERTIFICATION DOES NOT INCLUDE ELECTRICAL COMPONENTS.

NOTICE: IF YOU ARE PLACING EQUIPMENT INTO AN AREA WHICH HAS CERTAIN STANDARDS REGARDING CERTIFICATION, IT IS YOUR RESPONSIBILITY TO INFORM RANDELL MANUFACTURING INDUSTRY (SEE UL, ETC.). RANDELL MUST BE ADVISED OF THESE SPECIFICATIONS BEFORE ANY EQUIPMENT IS BUILT. ADDITIONAL COST, IF ANY, FOR RANDELL MANUFACTURING TO COMPLY WITH SPECIFICATIONS MUST BE ADDED TO THE ORIGINAL PURCHASE ORDER. FAILURE TO NOTIFY RANDELL MANUFACTURING INC. OF SUCH SPECIFICATIONS WILL OBLIGATE YOU TO PAY ANY ADDITIONAL COSTS INCURRED BY RANDELL MANUFACTURING INC. TO BRING THE EQUIPMENT INTO COMPLIANCE WITHOUT ANY OBLIGATION TO MODIFY SUCH STANDARDS. RANDELL WILL NOT BE RESPONSIBLE FOR ANY ADDITIONAL CHARGES OR DELAYS IN SHIPMENT WITHOUT ANY OBLIGATION TO MODIFY SUCH STANDARDS.

UL LISTED 197, 471, 739, & 763

unified brands
randell
525 South Coldwater Road
Weidman, Michigan 48893-9683
Phone 1-800-521-8560
Fax 1-800-634-5365

PH96E.3

JOB NAME	*
DEALER NAME	*
CONSULTANT NAME	*
REP. NAME	*

PRELIMINARY DRAWING

☐ DRAWING APPROVED
☐ APPROVED AS NOTED
☐ RESUBMIT DRAWING
SIGNATURE:
DATE:

ORIG. DWG. DATE: 3/20/2012 D.R.

ITEM	DATE	REVISIONS DESCRIPTION	BY
-	-	-	-
-	-	-	-
-	-	-	-
-	-	-	-
-	-	-	-
-	-	-	-
-	-	-	-

QUOTE # *
ORDER # *
REF. JOB # *
SCALE 1/2" =1'-0" SHT 1 OF 1

PDF created with pdfFactory Pro trial version www.pdffactory.com